

Command= 210-

Point#, Start#-End# or G#= 1-66

Bearing	Distance	Elev	Descrip	Pnt.	Northing	Easting	Type
-----09-02-2023-----09:16:32-----D:\BENCH FILES\BM5							
		50.00	SETHUB	1	5000.0000	5000.0000	
		49.44	SETHUB	2	5083.1982	4916.8018	SS
		50.78	TRLR	3	4932.0567	4959.3211	SS
		51.01	TRLR	4	4917.9593	4958.0804	SS
		51.14	SHED	5	4910.9124	4967.6774	SS
		51.63	SHED	6	4899.1877	4966.5402	SS
		51.24	BS	7	4910.3002	4972.0282	SS
		59.26	TS	8	4810.5639	4930.4210	SS
		50.45	TRLR	9	4959.0308	4961.9105	SS
		50.32	DECK	10	4968.5533	4973.1037	SS
		50.19	DECK	11	4984.5813	4971.1520	SS
		50.14	TRLR	12	5013.4325	4923.5714	SS
		52.36	TRLRTRIM	13	5009.4412	4967.1706	SS
		49.59	TRLR	14	5023.6330	4965.4616	SS
		50.30	BMNLMAP	15	5049.7261	4956.6636	SS
		49.92	TRLR	16	5060.1782	4967.3392	SS
		49.21	TRLR	17	5038.5384	4991.9021	SS
		51.78	TRLRTRIM	18	5034.3830	5003.3932	SS
		49.58	TRLR	19	5045.3082	5007.6531	SS
		49.66	DECK	20	5038.3006	5009.2423	SS
		49.66	DECK	21	5036.2156	5014.9239	SS
		49.66	TRLR	22	5037.3411	5029.4550	SS
		50.33	RRTIE	23	5068.2627	5074.7645	SS
		50.60	RRTIE	24	5074.9255	5061.2106	SS
		51.16	SHED	25	5118.6971	5100.6872	SS
		50.97	SHEDBS	26	5112.6640	5111.8693	SS
		55.33	TS	27	5046.0938	5099.3258	SS
		55.11	TS	28	5026.8098	5083.7327	SS
		56.94	GND	29	4989.5089	5097.8090	SS
		57.23	GND	30	4960.7634	5079.0031	SS
		61.06	GND	31	4946.4891	5106.1445	SS
		56.37	TS	32	4973.1768	5041.6858	SS
		58.75	GND	33	4894.7192	5023.6751	SS
		57.21	TS	34	4929.9272	5014.5132	SS
		50.15	SHED	35	4960.0792	5003.2149	SS
		50.23	SHED	36	4967.1983	4992.9063	SS
		50.26	SHED	37	4958.5781	4987.4546	SS
		49.53	TOPTANK	38	4987.9834	4971.7821	SS
		49.05	TOPTANK	39	5021.5647	5000.4779	SS
		49.32	SHED	40	5014.8661	5034.9823	SS
		48.79	SHED	41	5040.5756	5052.5224	SS
		49.68	BS	42	4985.2563	5020.7443	SS
		49.58	CLDREP	43	4973.1301	4867.1716	SS
		50.57	TRLR	44	4937.7296	4887.2500	SS
		49.51	ENDDRCL	45	5007.7983	4916.9188	SS
		49.28	CLDREP	46	5019.7483	4899.4489	SS

JOB #11 220LUCK [66]

Bearing	Distance	Elev	Descrip	Pnt.	Northing	Easting	Type
-----09-02-2023-----09:16:32-----D:\BENCH FILES\BM5							
		49.26	EP	47	5033.2039	4883.4825	SS
		50.05	TRLR	48	5028.9223	4939.0005	SS
		49.96	TRLR	49	5030.5909	4952.8977	SS
		49.44	COREP	50	5072.9735	4939.2422	SS
		49.69	TRLR	51	5073.2042	4972.2382	SS
		49.61	DECK	52	5079.6223	4984.0668	SS
		49.52	COREP	53	5091.4416	4954.2042	SS
		49.90	CLDREP	54	5134.2704	4994.3796	SS
		49.70	CLDREP	55	5137.9918	4968.2040	SS
		51.40	TRLR	56	5088.7350	5058.0734	SS
		51.30	TRLR	57	5091.2615	5044.1768	SS
		50.86	DECK	58	5097.5820	5038.8371	SS

Point#, Start#-End# or G#= 4-

APPROVAL FOR CONSTRUCTION

N.H. DEPARTMENT OF ENVIRONMENTAL SERVICES
WATER SUPPLY & POLLUTION CONTROL DIVISION
P.O. BOX 95, 6 HAZEN DRIVE, CONCORD, NH 03302-0095

CA1995004859

APPROVAL NO. CA1995004859

THE PLANS AND SPECIFICATIONS FOR SEWAGE OR WASTE DISPOSAL SYSTEM SUBMITTED FOR:

OWNER:

LUCK ENTERPRISES

PO BOX 700

NORTH HAMPTON NH 03842-

Lot Numbers: M17 L82 / 50 51

Subd. Appl. No.: 17912

Subd. Name: / F PINE ACRES

County: ROCKINGHAM

Registry Book No.: 2373

Registry Page No.: 1350

Probate Docket No.:
(If Applicable)

COPY SENT TO:

BUILDING INSPECTOR

PO BOX 710

NORTH HAMPTON NH 03862-

Type of System: 4 BR

600 CPD

Town/City Location: NORTH HAMPTON

BY APPLICANT: PERMIT NO.

Street Location: LAFAYETTE ROAD

00348

STOCKTON SERVICES

PO BOX 1306

HAMPTON NH 03842-

Subsurface waste disposal systems must be operated and maintained in a manner so as to prevent nuisance or health hazard due to system failure.
(RSA 485-A:37)

It is unlawful to discharge any hazardous chemicals or substances into subsurface waste disposal systems. Included are paints, thinners, gasoline and chlorinated hydrocarbon solvents such as TCE, sometimes used to clean failed septic systems and auto parts. (Env-We 410.05)

ADVISE YOUR CONTRACTOR OF REQUIRED CHANGES
IN PLANS AS INDICATED BELOW CONDITIONS

1. THIS APPROVAL IS VALID FOR 90 DAYS FROM DATE OF SAID APPROVAL.
2. APPROVED WITH A MUNICIPAL WATER SUPPLY ONLY.
3. APPROVAL FOR (2), 2 BEDROOM MOBILE HOMES.

Approved this date: 10/02/95

Date amended:

By: ERIC THOMAS

N.H. Water Supply & Pollution Control Division Staff

Amended by:

(OVER)

REVISED 8/91

199505546

APPLICANT'S

PERC TEST DATA



CA1995004859
REVIEWED AND APPROVED
IN ACCORDANCE WITH THE
REQUIREMENTS OF THE
NH DEPT OF ENVIRONMENTAL SERVICES
WATER SUPPLY & POLLUTION
CONTROL DIVISION
Signed *Eric Thomas*

9/14/95

DATE

< 2 MIN / 10 DEPTH: 24

Date

11/02/95

DESIGN LOADING:

TWO 2 BEDROOM MOBILE HOMES

AREA REQUIRED:

400 X 2 = 800 SF

AREA PROPOSED:

30 X 32 = 960 SF

RECEIVED

SEP 28 1995

PROPOSED REPLACEMENT
OF
DEPARTMENT OF
ENVIRONMENTAL SERVICES

SEPTIC SYSTEM PLAN

(EXISTING FAILED SYSTEM)

LOCUS: SITES 50 & 51 GRANITE POST GREEN
(F PINE ACRES)
NORTH HAMPTON, NH

PREVIOUS APPROVAL # 101388

OWNER:

LUCK ENTERPRISES

PO BOX 700

NORTH HAMPTON NH 03862-0700

APPLICANT:

STOCKTON SERVICES

PO BOX 1306

HAMPTON, NH 03842

DATE:

9/25/95

APPROVAL:

220 SITES 50 & 51



Command= 210-

Point#, Start#-End# or G#= 1-133

Bearing	Distance	Elev	Descrip	Pnt.	Northing	Easting	Type
-----09-02-2023-----09:22:15-----D:\BENCH FILES\BM8							
		50.30	bm	60	5049.7261	4956.6636	
			shed	61	5118.6971	5100.6872	
	50.67		2sethub	62	5218.5256	5061.9246	INT
	55.65		1sethub	63	5104.4247	5129.0275	SS
	58.13		gnd	64	5085.0673	5157.2705	SS
	59.22		gnd	65	5074.5057	5181.8647	SS
	58.90		gnd	66	5103.1188	5191.8139	SS
	57.79		gnd	67	5126.1975	5177.0964	SS
	58.41		gnd	68	5135.9488	5197.3341	SS
	57.24		gnd	69	5152.7548	5190.3520	SS
	55.61		tselec	70	5174.6331	5173.2969	SS
	52.86		bs	71	5179.3410	5163.2674	SS
	52.60		ep	72	5200.0248	5176.3017	SS
	51.97		cormh	73	5178.1358	5153.5398	SS
	51.62		cormh	74	5159.9612	5137.8318	SS
	51.00		shed	75	5141.7092	5133.8101	SS
	51.18		shed	76	5141.1448	5122.1426	SS
	51.54		deck	77	5166.7753	5117.1600	SS
	50.99		shed	78	5123.7661	5117.0495	SS
	50.84		shed	79	5112.9393	5111.4847	SS
	51.41		cormh	80	5121.5259	5076.3646	SS
	51.17		cormh	81	5101.6904	5069.0098	SS
	51.47		cormh	82	5088.9394	5057.9652	SS
	49.76		cormh	83	5050.4212	5034.0236	SS
	50.81		toptnkou	84	5099.8702	5075.1196	SS
	50.72		bs	85	5100.2420	5102.5863	SS
	51.73		cormh	86	5207.0607	5119.9528	SS
	51.39		cab***	87	5224.5374	5135.5696	SS
	51.14		ep	88	5233.1290	5130.7013	SS
	50.65		corepdr	89	5205.7227	5086.5334	SS
	51.10		corep	90	5178.4554	5090.6107	SS
	50.50		corepdr	91	5193.9105	5072.6993	SS
	50.75		toptnk**	92	5159.9922	5097.1783	SS
	53.97		bmtrm*	93	5147.4482	5080.9127	SS
	51.40		pit	94	5135.6404	5086.0684	SS
	51.12		shed	95	5129.3880	5106.2944	SS
	51.22		shed	96	5118.6691	5100.6149	SS
	51.66		cormh	97	5153.9987	5069.8350	SS
	51.42		cormh	98	5156.5823	5055.8542	SS

JOB #6 220luck [133]

Bearing	Distance	Elev	Descrip	Pnt.	Northing	Easting	Type
-----	-----	09-02-2023	-----	09:22:15	-----	-----	D:\BENCH FILES\BM8
		50.22	ep	99	5166.3464	5035.3206	SS
		50.30	bmnlmap	100	5049.7261	4956.6636	SS
		50.42	corepnew	101	5111.9653	5000.0332	SS
		50.15	corepnew	102	5128.7309	5017.0352	SS
		50.30	h20s/o	103	5129.4816	5026.6948	SS

Point#, Start#-End# or G#= 4-

APPROVAL FOR CONSTRUCTION

CAI998013708 N.H. DEPARTMENT OF ENVIRONMENTAL SERVICES SUBSURFACE SYSTEMS BUREAU P.O. BOX 95, 6 HAZEN DRIVE, CONCORD, NH 03302-0095 APPROVAL NO. CAI998013708

THE PLANS AND SPECIFICATIONS FOR SEWAGE OR WASTE DISPOSAL SYSTEM SUBMITTED FOR:

OWNER: LUCK ENTERPRISES

PO BOX 700

NORTH HAMPTON NH 03842

Map No./Lot No.: M1752 / SITES 48 & 49

Subd. Appvl. No.: 17912

Subd. Name: F PINE ACRES

County: ROCKINGHAM

Registry Book No.: 2373

Registry Page No.: 1350

Probate Docket No.: (If Applicable)

COPY SENT TO:

BUILDING INSPECTOR

PO BOX 710

N HAMPTON NH 03862

Type of System:

NORTH HAMPTON

Town/City Location:

Street Location: LAFAYETTE ROAD

BY APPLICANT: PERMIT NO.

STOCKTON SERVICES

PO BOX 1306

HAMPTON NH 03842

Subsurface waste disposal systems must be operated and maintained in a manner so as to prevent nuisance or health hazard due to system failure. (RSA 485-A:37)

It is unlawful to discharge any hazardous chemicals or substances into subsurface waste disposal systems. Included are paints, thinners, gasoline and chlorinated hydrocarbon solvents such as TCE, sometimes used to clean failed septic systems and auto parts. (Env-Ws 410.05)

ADVISE YOUR CONTRACTOR OF REQUIRED CHANGES IN PLANS AS INDICATED BELOW CONDITIONS

1. THIS APPROVAL IS VALID FOR 90 DAYS FROM DATE OF SAID APPROVAL.
2. NO ADDITIONAL LOADING WILL BE PERMITTED.
3. EXISTING SYSTEM TO BE DISCONTINUED AND FILLED.
4. THIS APPROVAL IS GRANTED ONLY TO IMPROVE AN EXISTING SITUATION.
5. APPROVAL WITH A MUNICIPAL WATER SUPPLY ONLY.
6. APPROVAL FOR TWO (2) BEDROOM MOBILE HOMES AT 300 GPD/HOME.
7. PROPER PIPE SLOPES MUST BE MAINTAINED (ENV-Ws 1009.05).
8. MINIMUM SEPTIC TANK CAPACITY FOR EACH HOME TO BE 1000 GALLONS.

Approved this date: 11/24/98

Date amended:

By: ERIC THOMAS

N.H. Department of Environmental Services Staff

Amended by:

(OVER)

REVISED 6/97

199807704

ADVISE YOUR CONTRACTOR OF REQUIRED CHANGES IN PLANS AS INDICATED ON THIS CONDITIONAL APPROVAL.

PERC TEST DATA

DATE

11/12/98

PERC RATE:

< 2 MIN/IN DEPTH: 28"

DESIGN LOADING:

TWO 2 BEDROOM MOBILE HOMES

AREA REQUIRED:

= 600 GPD
400 x 2 = 800 SF

AREA PROPOSED:

18 x 55 = 990 SF PROVIDED
(4 LINES 4'4" ON CENTER)

PROPOSED REPLACEMENT

SEPTIC SYSTEM PLAN

EXISTING FAILED SYSTEM - PREV APP# 102862

LOCUS: SITES 48 & 49 GRANITE POST GREEN

NORTH HAMPTON, NH

OWNER:

LUCK ENTERPRISES

PO BOX 700

NORTH HAMPTON, NH 03862-0700

APPLICANT:

STOCKTON SERVICES

PO BOX 1306

HAMPTON, NH 03842

DATE:

11/19/98

APPROVAL:

220 SITES 48 & 49


NEW HAMPSHIRE
Designer
of
Subsurface Disposal
Systems

Ann W. Blalock-Zeski
No. 348
Water Supply & Pollution Control


PLOT PLAN (1" = APPROX. _____)

NOTE: GARBAGE DISPOSALS NOT RECOMMENDED



NOTE: ALL COMPONENTS UNDER PAVEMENT OR ROADWAY TO BE H-20

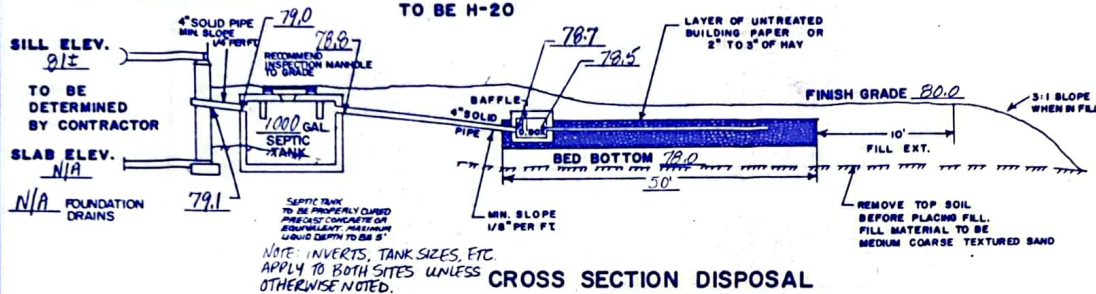

CROSS SECTION DISPOSAL SYSTEM
(NOT TO SCALE)

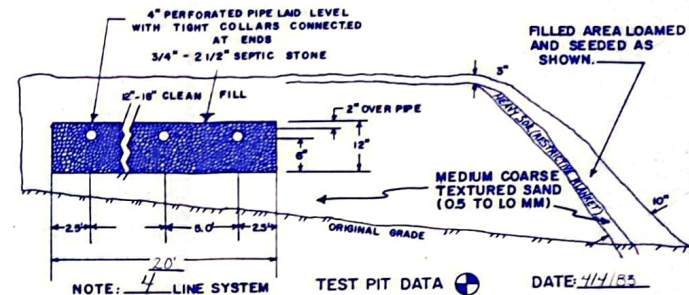

SOIL TYPE: 2984299
(STRIPPED & MADE LAND)
PERCOLATION TEST DATA
DATE TEST CONDUCTED: 4/4/83
RESULTS: 1 MIN/PER INCH
DEPTH OF HOLE: 30"
LEACH BED REQUIREMENTS
PERCOLATION RATE: 2 MIN/PER INCH
NUMBER OF BEDROOMS: 4
AREA REQUIRED: 750 SQ FT
LEACH BED SIZE: 20' X 50' =
1000 SQ FT PROVIDED

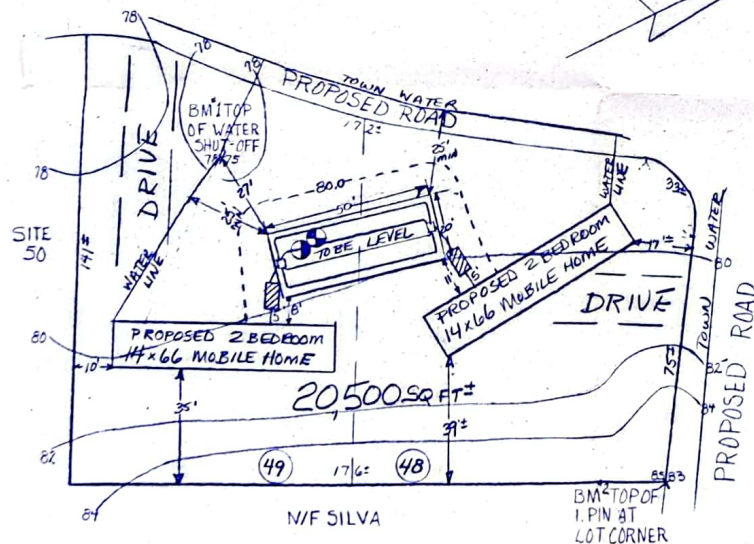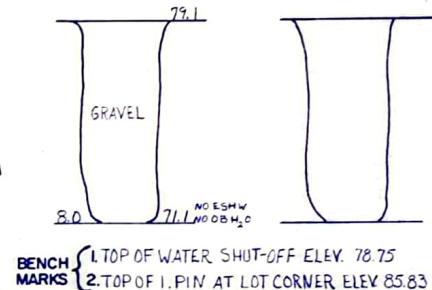

DESIGN INTENT:
TO PLACE BED BOTTOM
NO MORE THAN 2' BELOW
GRADE, UPSLOPE SIDE


L MORSE ON SITE
1981, 1982

SUITABLE REPLACEMENT AREA:
IN PLACE OR REDESIGN

KEY:

- EXISTING CONTOUR
- EXIS. SPOT ELEVATION
- PROPOSED CONTOUR
- PROPOSED SPOT ELEVATION
- (PROPOSED GRADING SHOWN ONLY AS IT PERTAINS TO SEPTIC SYSTEM)

LOCUS MAP (NOT TO SCALE)

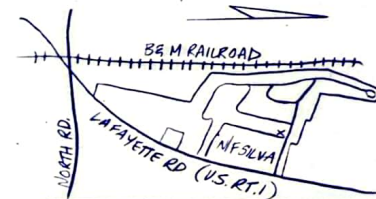

SEPTIC SYSTEM PLAN

SITES 48449 PINE ACRES

NORTH HAMPTON, N.H.

SUBDIVISION APPROVAL
17912

SCALE: 1" = 20'

TWIN TOWN HOMES

OWNER: LAFAYETTE RD.
NORTH HAMPTON, N.H. 03862
APPLICANT: PARKER SURVEY ASSOC., INC.
EXETER & SEABROOK, N.H.

DATE: 4/18/83


APPROVAL: 102862 JOB 4221

NOTE:


THIS PLAN IS NOT TO BE
CONSTRUED AS A LOT SURVEY
FOR WATER POLLUTION PURPOSES
ONLY

ALSO

SEE APPROVAL SLIP FOR ANY
CONDITIONS OR REVISIONS.
CONTRACTOR SHOULD CHECK TOWN
BUILDING & ZONING REQUIREMENTS
PRIOR TO CONSTRUCTION.

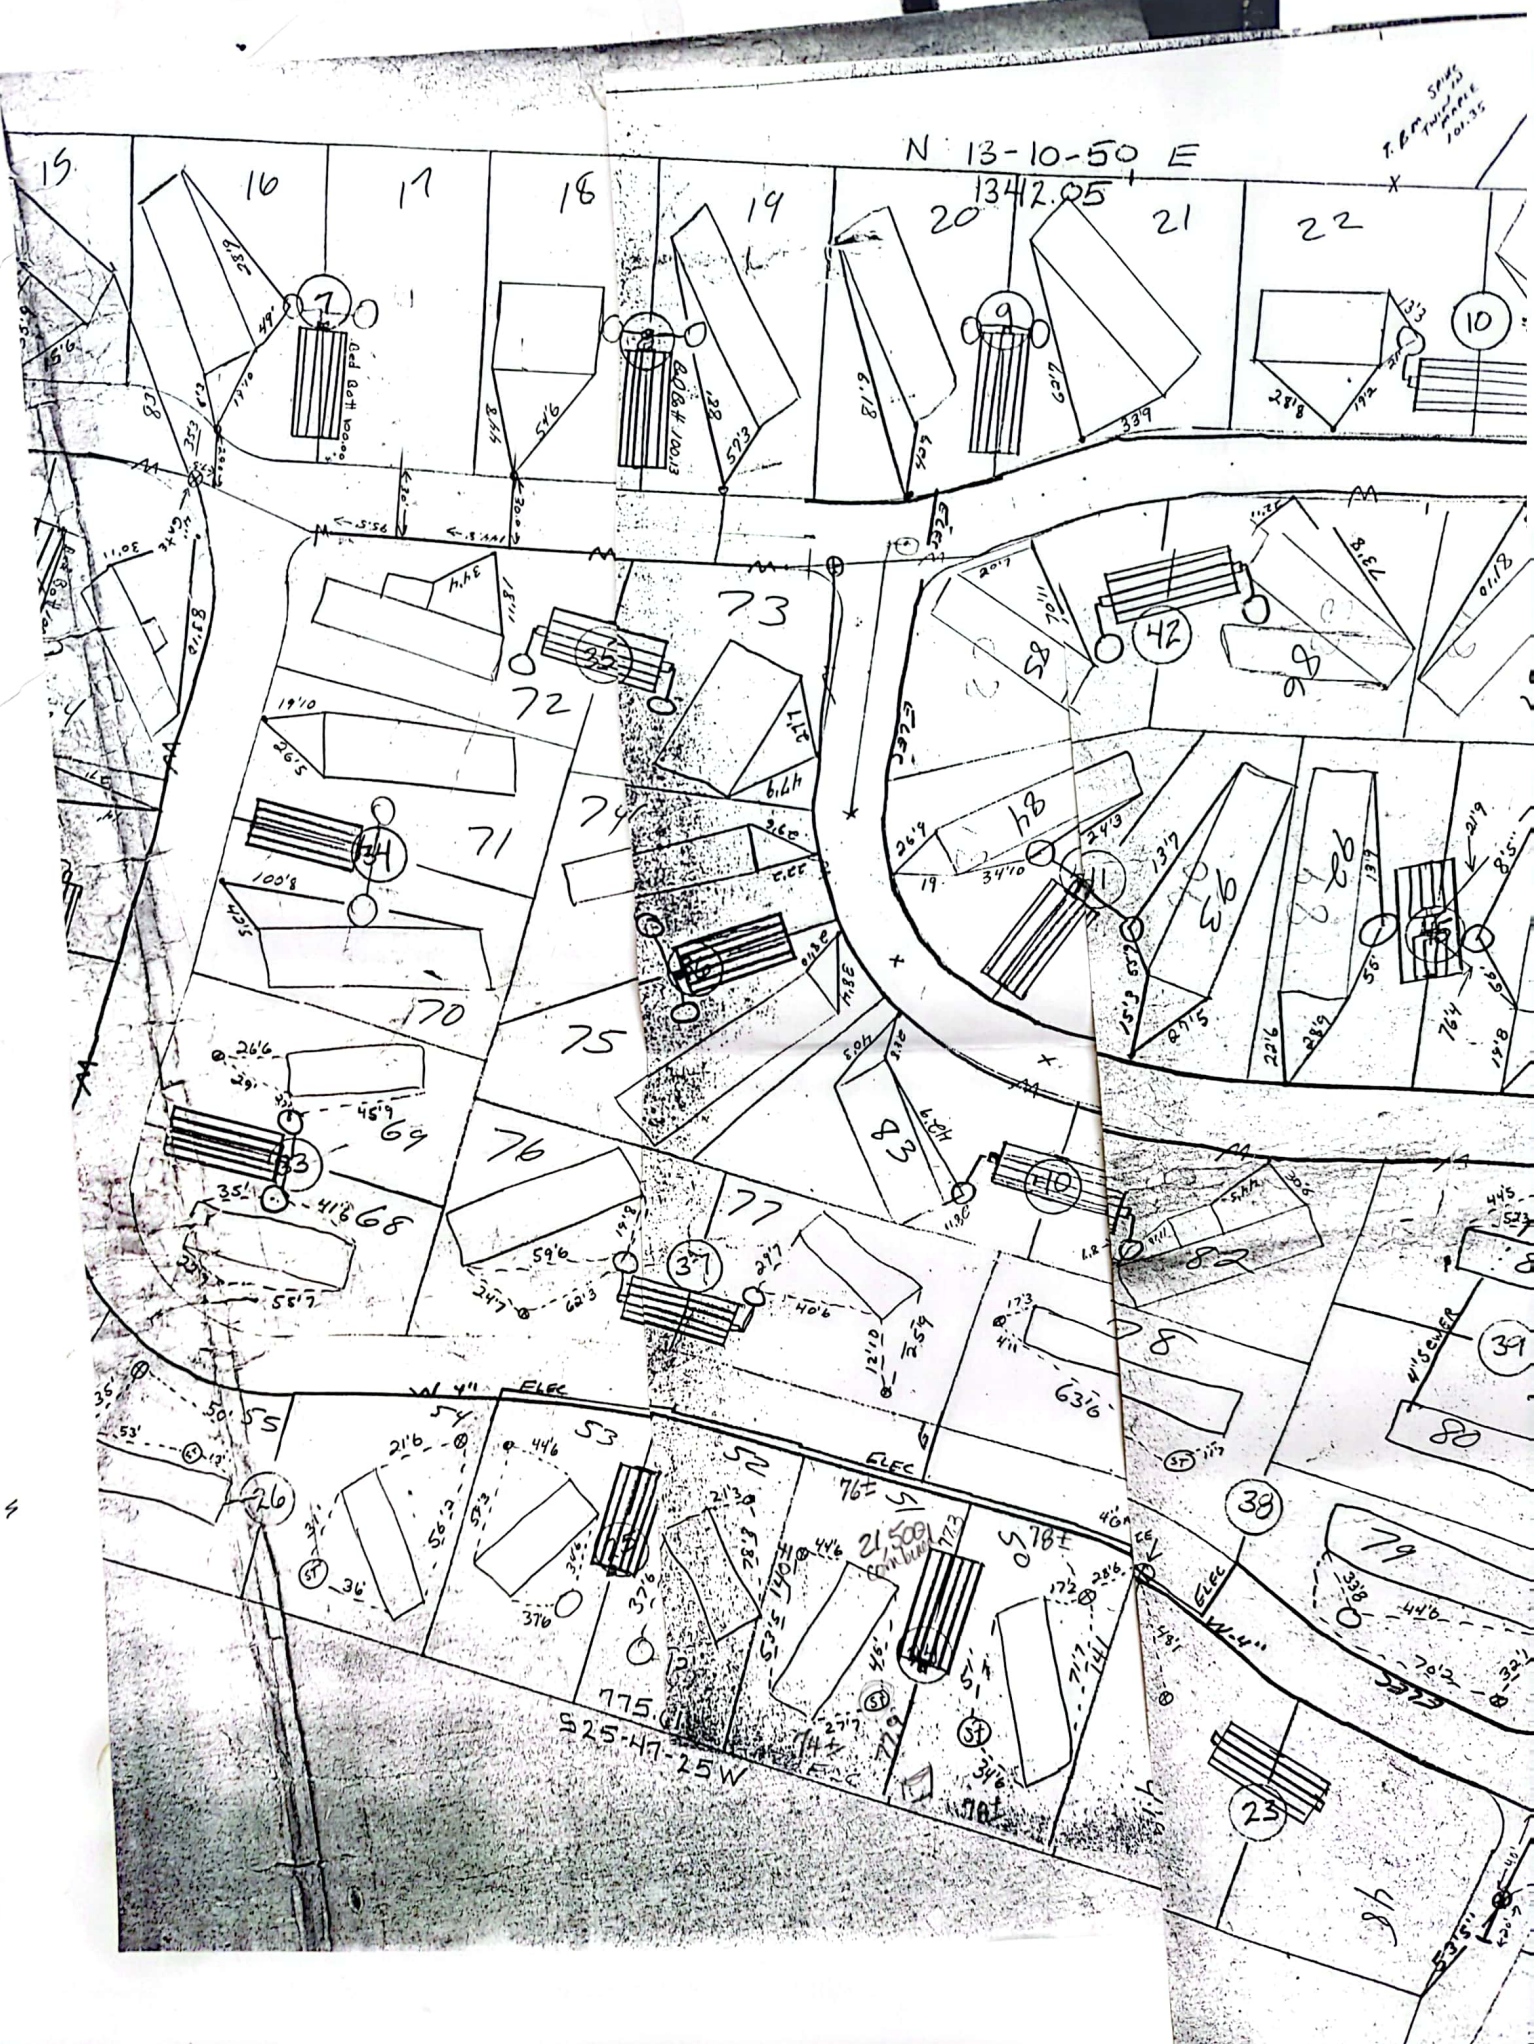

3-10-50 E
1342.05

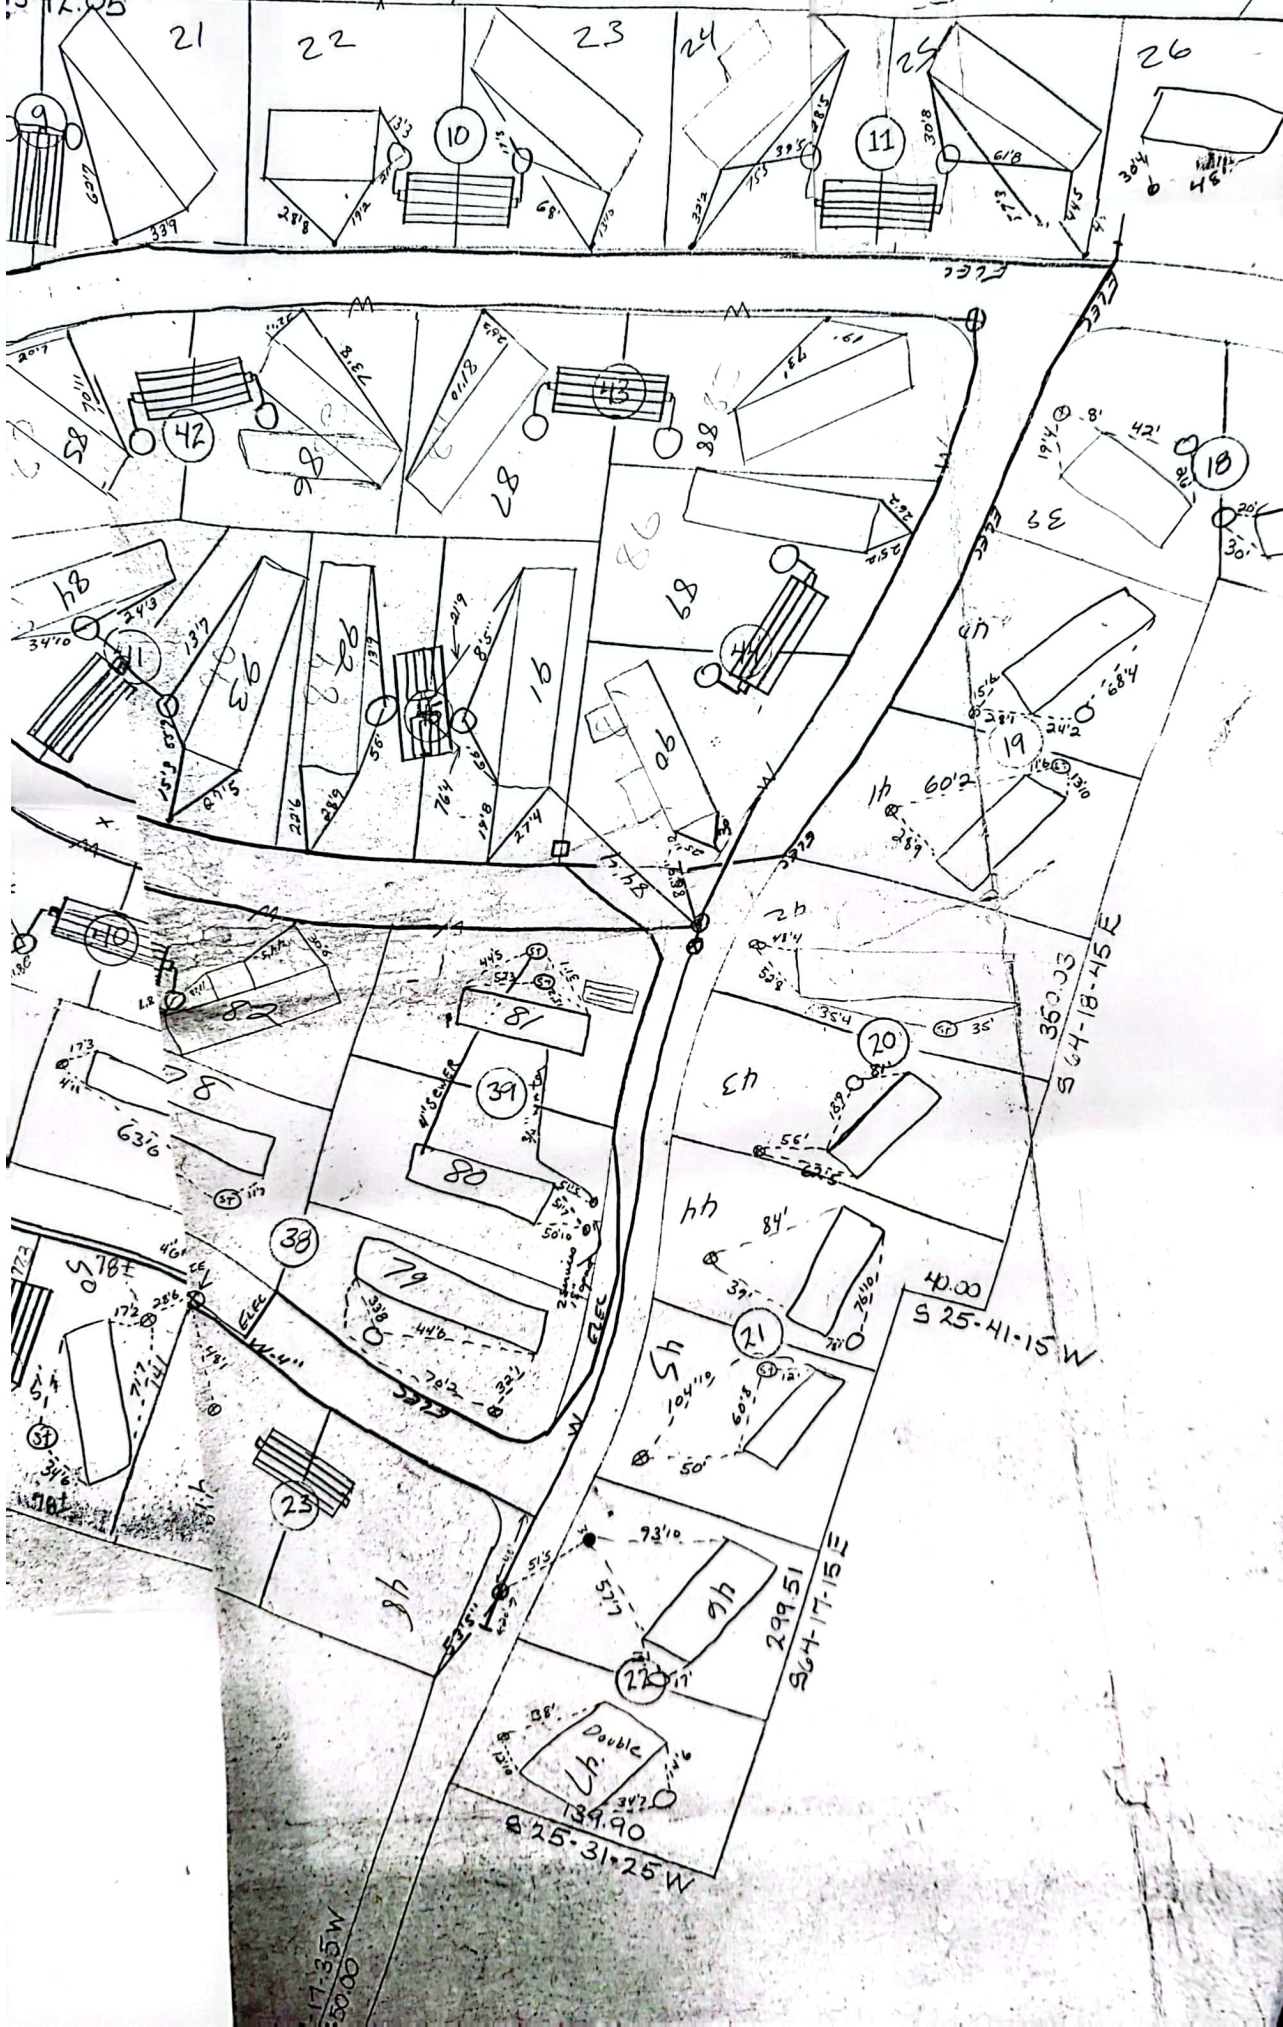

culvert, 12 33' north

